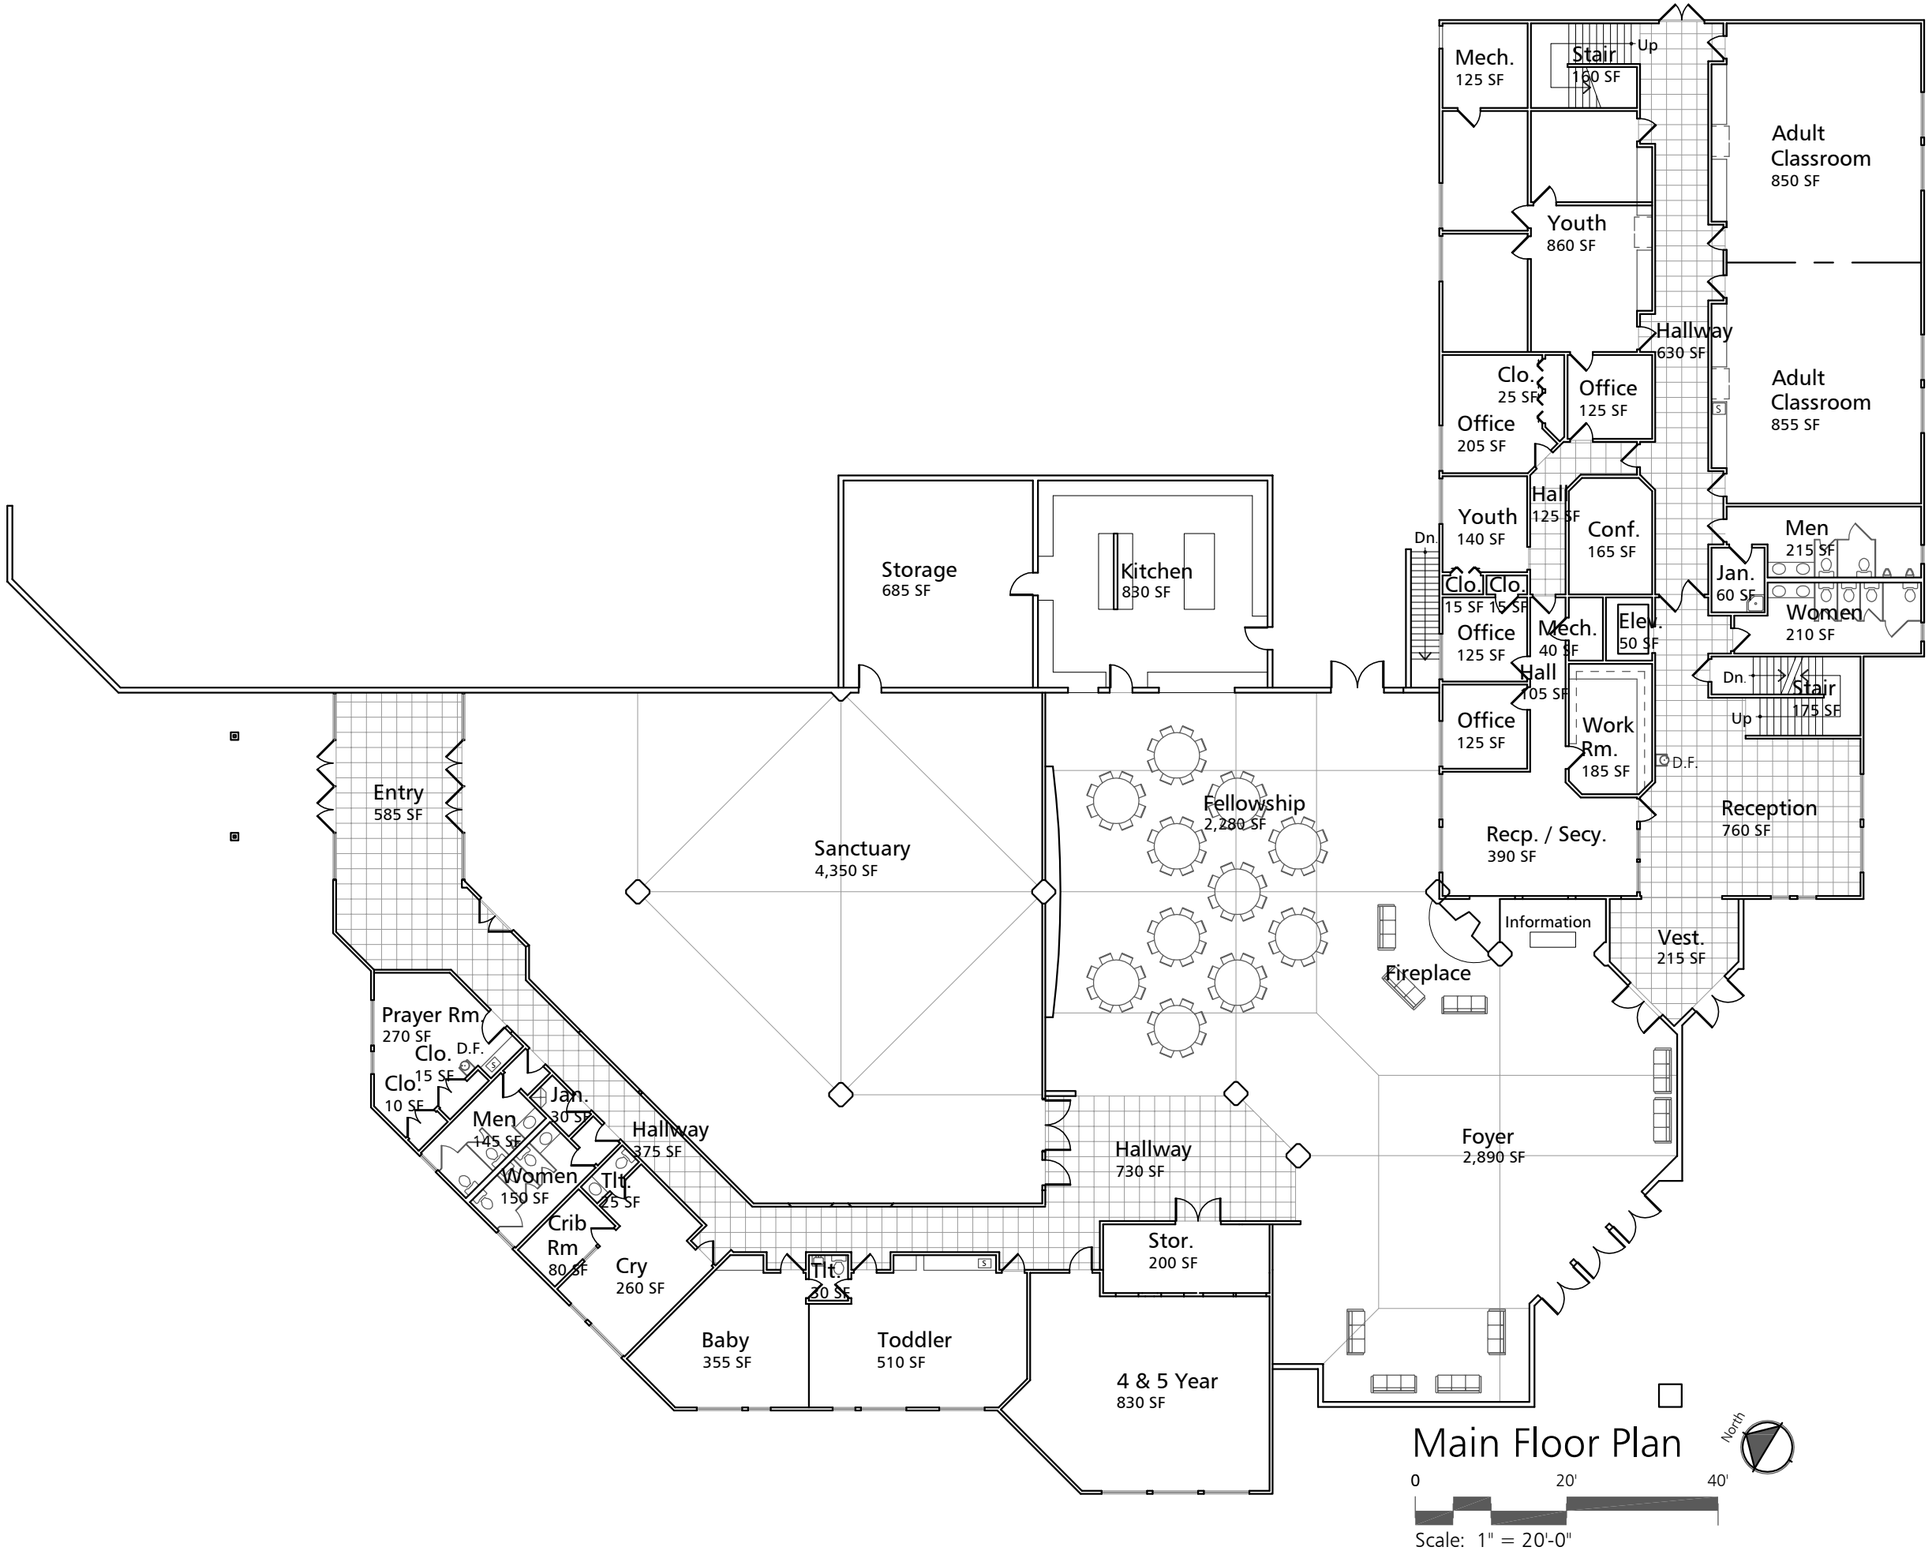

01/22/2010

Main Floor Plan
Harbor Covenant Church

BROWELEIT
PETERSON
HAMMER
ARCHITECTS